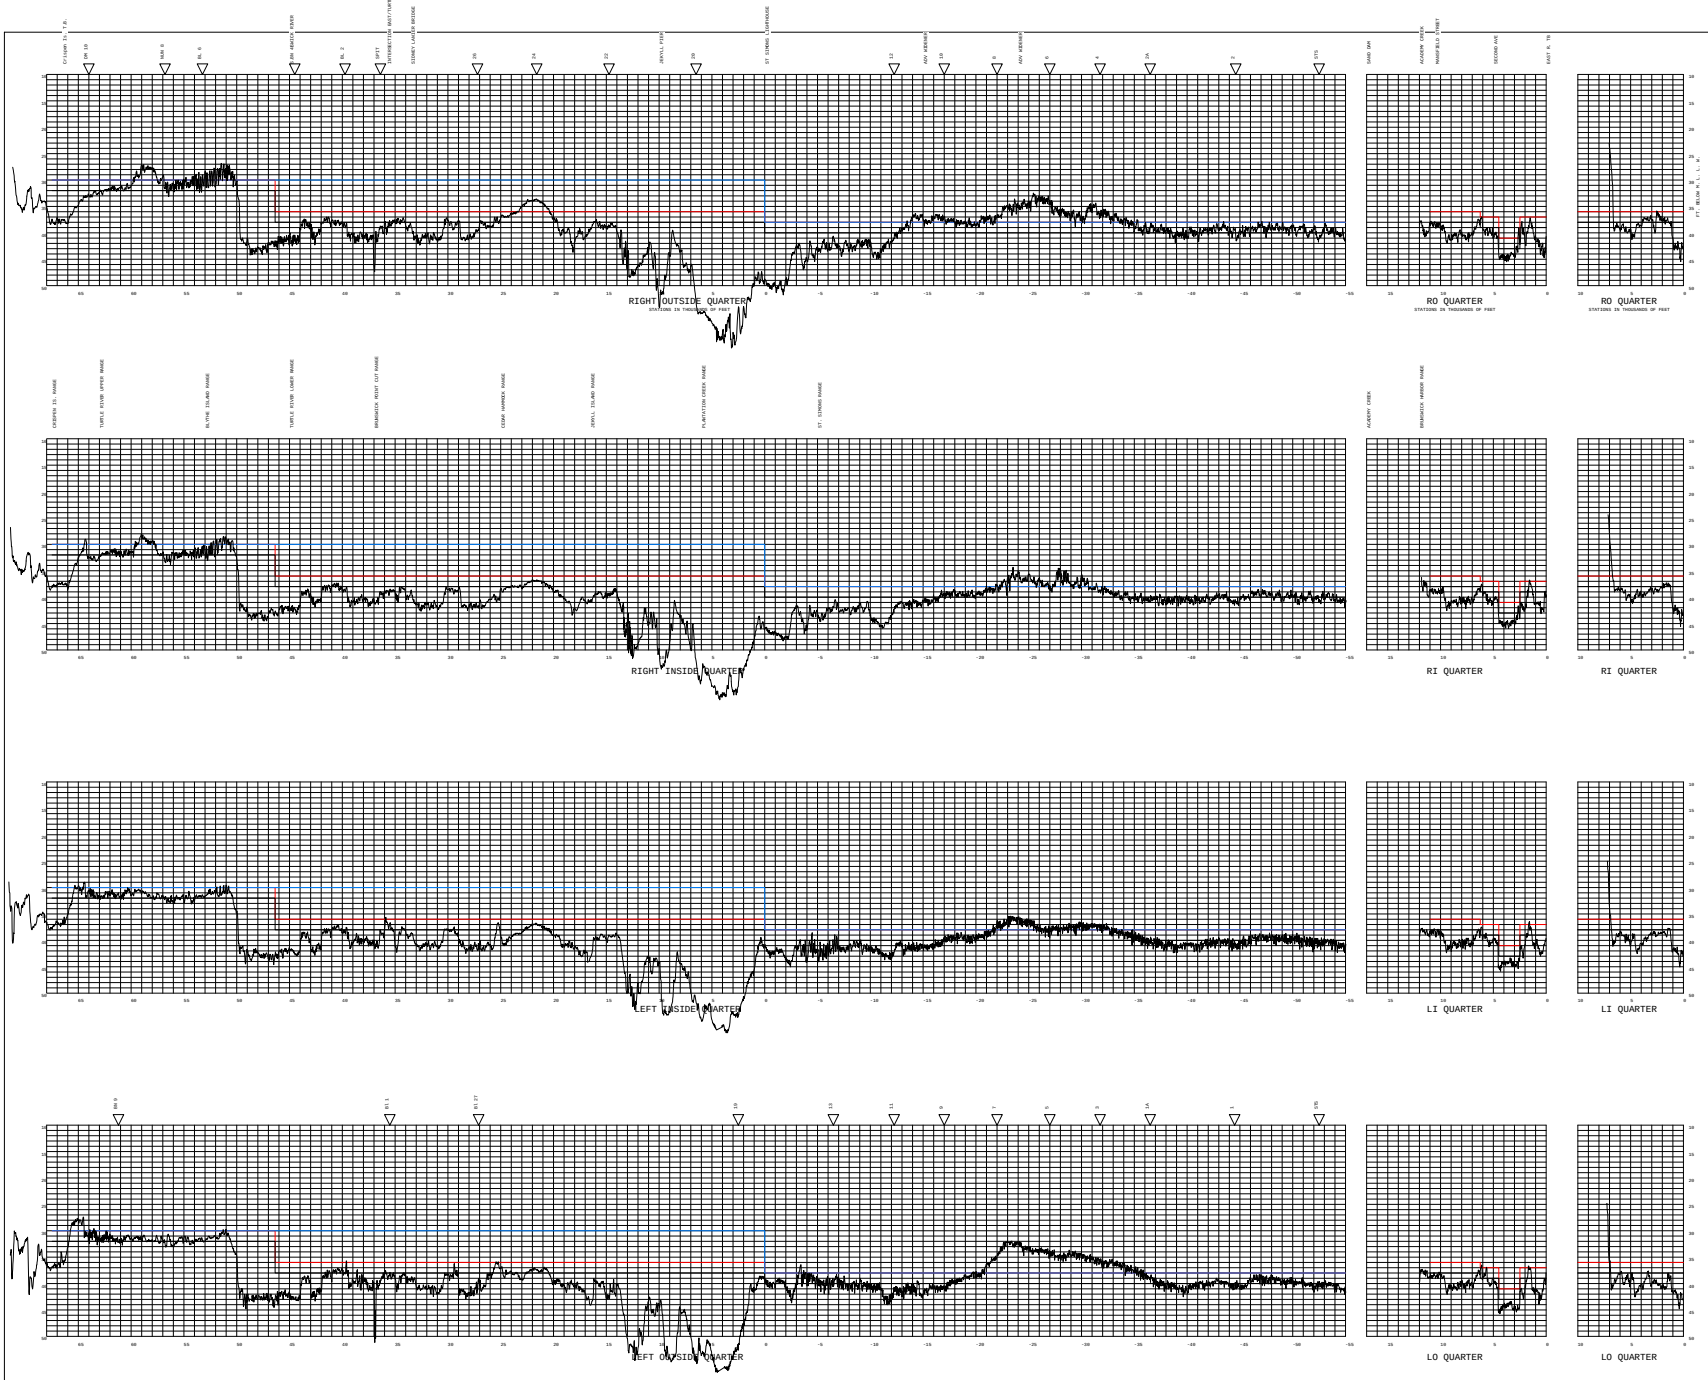

* AREA IS BEING DREDGED
** AREA TO BE DREDGED

NOTES:

1. THE INFORMATION DEPICTED ON THIS CHART REPRESENTS THE RESULTS OF SURVEYS MADE ON THE DATES INDICATED BELOW. IT IS NOT INTENDED TO REPRESENT ALL OF THE GENERAL CONDITIONS EXISTING AT THE TIME.

2. THESE PROFILES ARE FOR ILLUSTRATION PURPOSES ONLY AND DO NOT NECESSARILY REPRESENT CHANNEL CONTROL-LING DEPTHS. PLOTTED QUARTER LINES REPRESENT SOUNDINGS TAKEN AT 40 TO 100 INTERVALS AND MAY NOT PLAUSIBLY REFLECT THE CONTROLLING DEPTH ON MIDCHAN SOUNDINGS IN ANY PARTICULAR CHANNEL REACH.

VERT. SCALE 1in = 8ft

8ft 0 8ft

HORIZ. SCALE 1in = 5000ft

5000ft 0 5000ft

U.S. ARMY ENGINEER DISTRICT, SAVANNAH
CORPS OF ENGINEERS
SAVANNAH, GEORGIA

BRUNSWICK HARBOR, GEORGIA
BRUNSWICK HARBOR PROFILES

BRUNSWICK GEORGIA

SIZE	INVITATION NO.	DRAWING NO.	PLATE
		DBH 103/290	

SCALE AS SHOWN SUR D. 28-OCT-2010 SHEET 1 OF 1