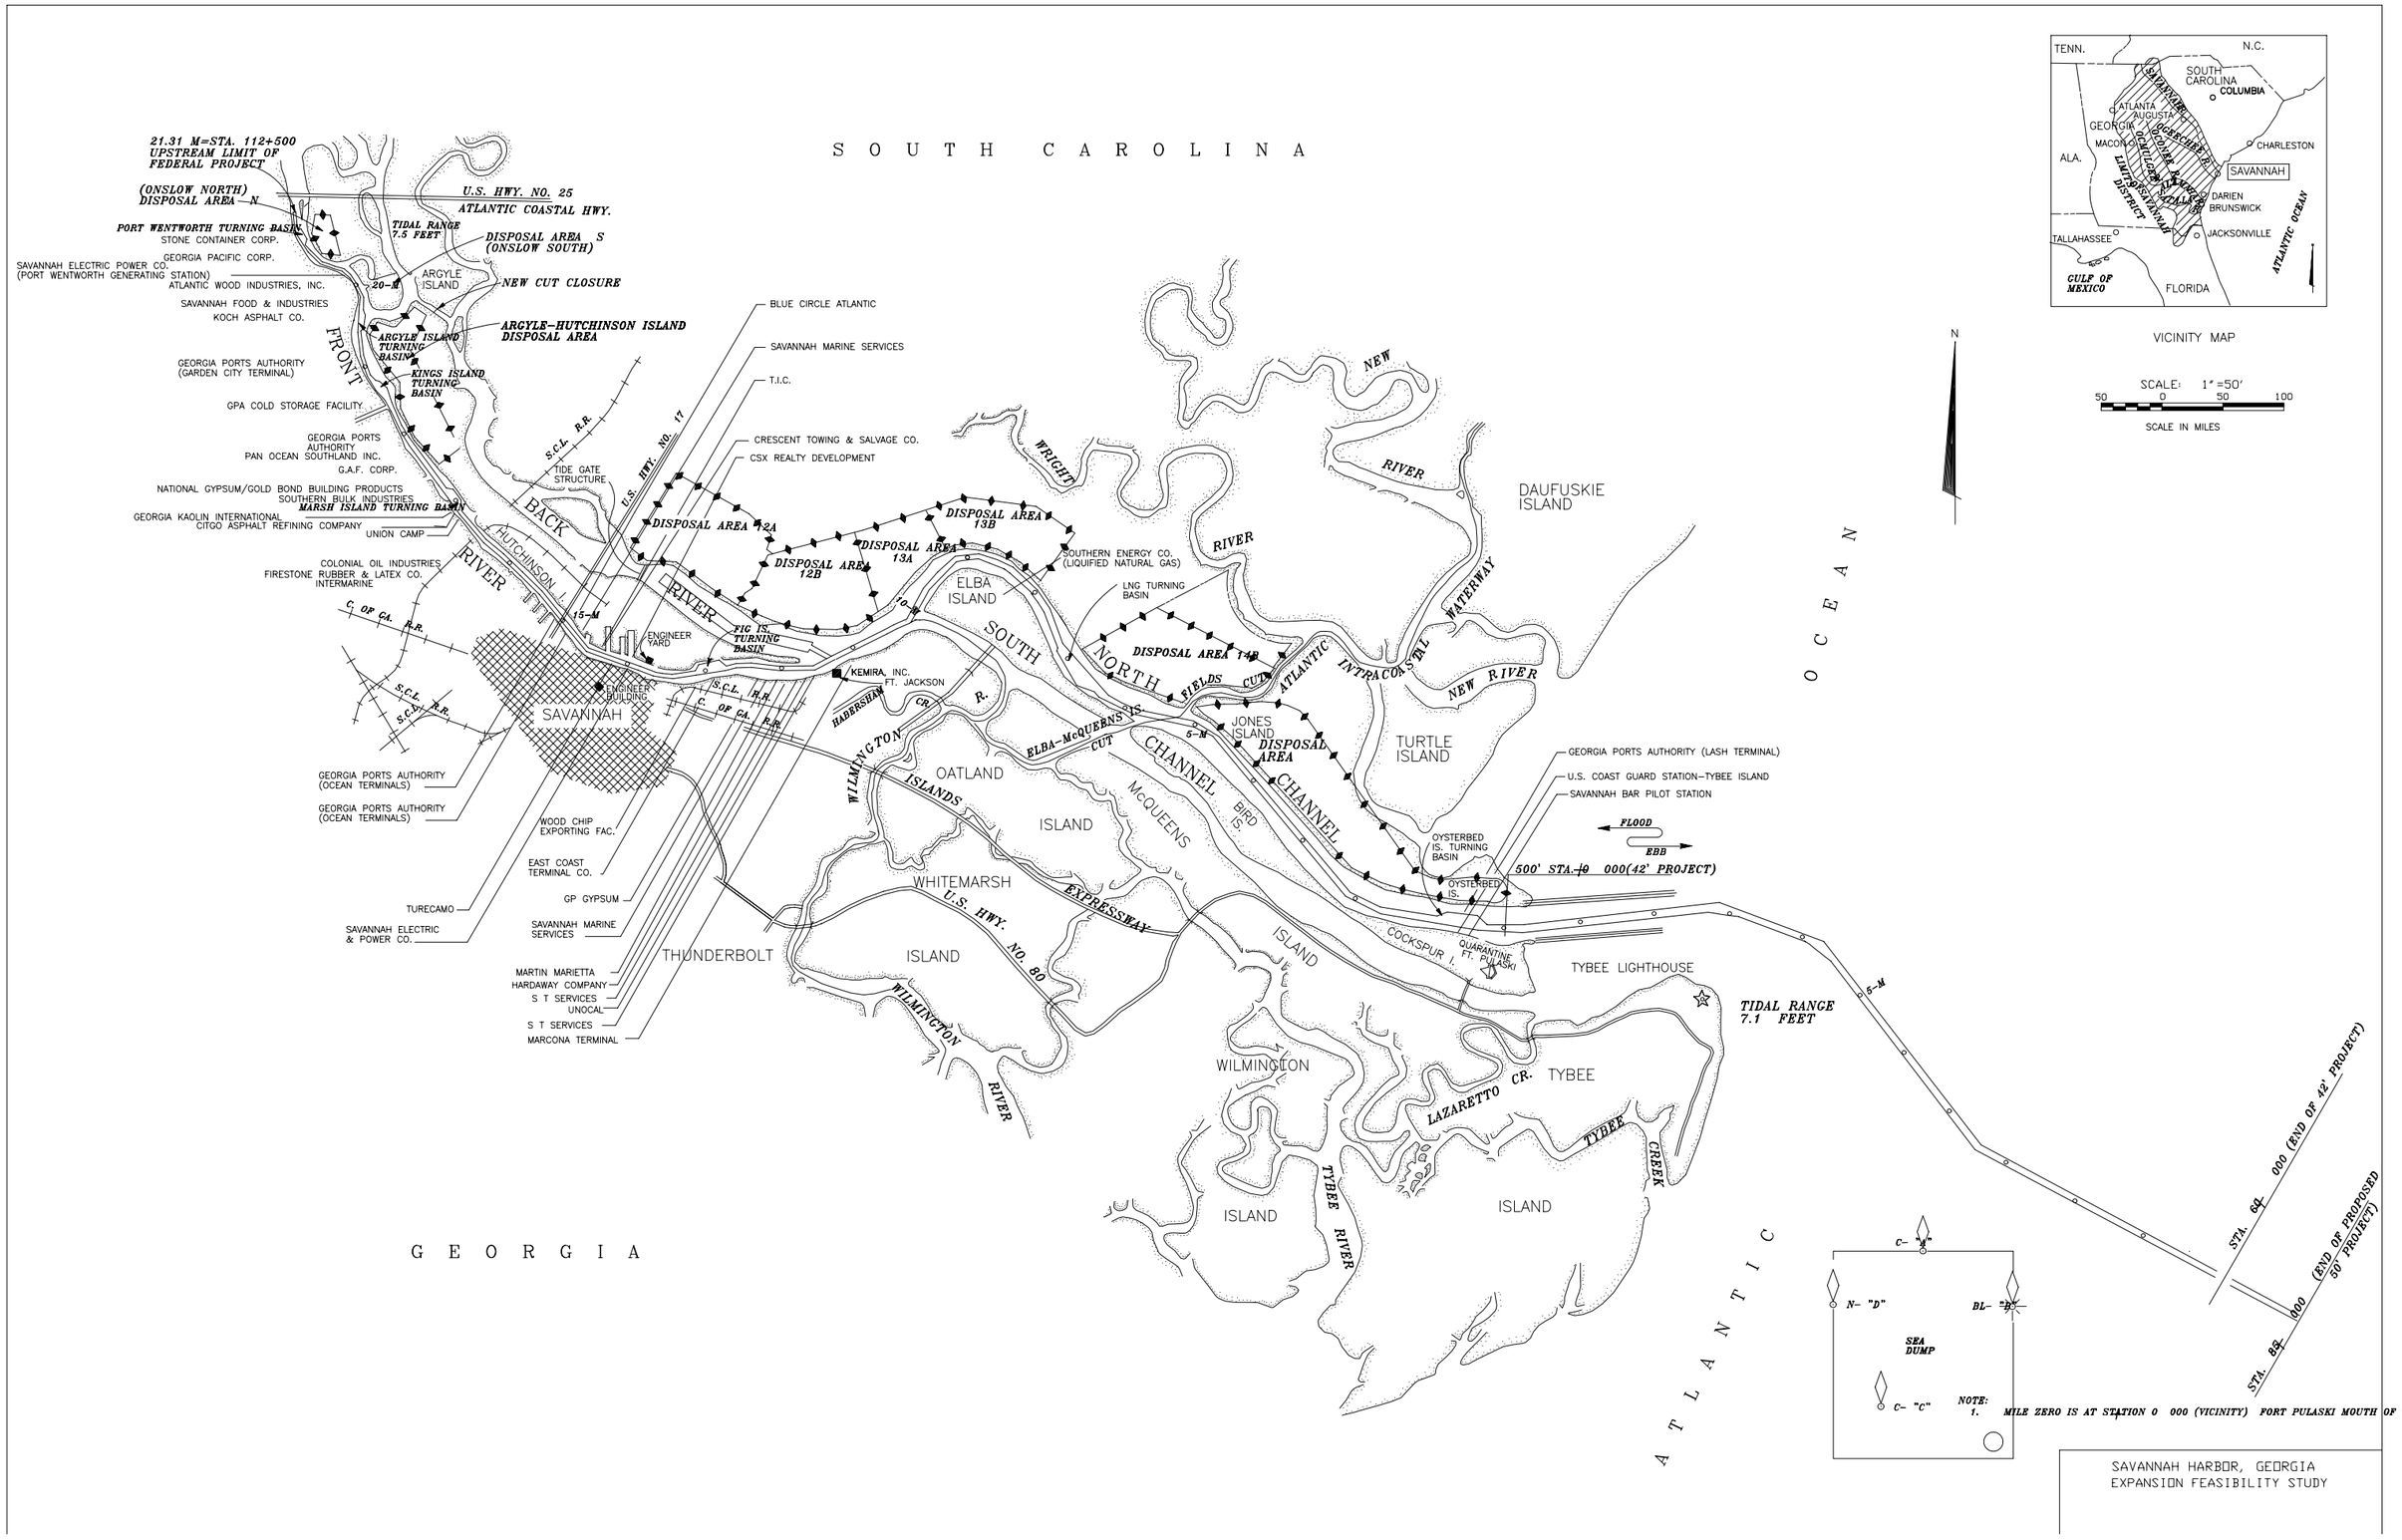
S O U T H C A R O L I N A
G E O R G I A
A T L A N T I C O C E A N
21.31 M=STA. 112+500 UPSTREAM LIMIT OF FEDERAL PROJECT
(ONSLOW NORTH) DISPOSAL AREA N
U.S. HWY. NO. 25
ATLANTIC COASTAL HWY.
PORT WENTWORTH TURNING BASIN
TIDAL RANGE 7.5 FEET
DISPOSAL AREA S (ONSLOW SOUTH)
STONE CONTAINER CORP.
GEORGIA PACIFIC CORP.
SAVANNAH ELECTRIC POWER CO. (PORT WENTWORTH GENERATING STATION)
ATLANTIC WOOD INDUSTRIES, INC.
SAVANNAH FOOD & INDUSTRIES
KOCH ASPHALT CO.
20-M
ARGYLE ISLAND
NEW CUT CLOSURE
ARGYLE-HUTCHINSON ISLAND DISPOSAL AREA
ARGYLE ISLAND TURNING BASIN
KINGS ISLAND TURNING BASIN
GEORGIA PORTS AUTHORITY (GARDEN CITY TERMINAL)
GPA COLD STORAGE FACILITY
GEORGIA PORTS AUTHORITY
PAN OCEAN SOUTHLAND INC.
G.A.F. CORP.
NATIONAL GYPSUM/GOLD BOND BUILDING PRODUCTS
SOUTHERN BULK INDUSTRIES
MARSH ISLAND TURNING BASIN
GEORGIA KAOLIN INTERNATIONAL
CITGO ASPHALT REFINING COMPANY
UNION CAMP
COLONIAL OIL INDUSTRIES
FIRESTONE RUBBER & LATEX CO.
INTERMARINE
FRONT RIVER
BACK RIVER
HUTCHINSON ISL.
S.C.L. R.R.
U.S. HWY. NO. 17
TIDE GATE STRUCTURE
C. OF GA. R.R.
15-M
ENGINEER YARD
ENGINEER BUILDING
SAVANNAH
GEORGIA PORTS AUTHORITY (OCEAN TERMINALS)
GEORGIA PORTS AUTHORITY (OCEAN TERMINALS)
WOOD CHIP EXPORTING FAC.
EAST COAST TERMINAL CO.
GP GYPSUM
SAVANNAH MARINE SERVICES
TURECAMO
SAVANNAH ELECTRIC & POWER CO.
MARTIN MARIETTA
HARDAWAY COMPANY
S T SERVICES
UNOCAL
S T SERVICES
MARCONA TERMINAL
BLUE CIRCLE ATLANTIC
SAVANNAH MARINE SERVICES
T.I.C.
CRESCENT TOWING & SALVAGE CO.
CSX REALTY DEVELOPMENT
DISPOSAL AREA 12A
DISPOSAL AREA 12B
DISPOSAL AREA 13A
DISPOSAL AREA 13B
DISPOSAL AREA 14B
FIG IS. TURNING BASIN
KEMIRA, INC. FT. JACKSON
HABERSHAM CR.
WILMINGTON R.
SOUTH RIVER
NORTH RIVER
ELBA ISLAND
SOUTHERN ENERGY CO. (LIQUIFIED NATURAL GAS)
LNG TURNING BASIN
WRIGHT RIVER
NEW RIVER
DAUFUSKIE ISLAND
FIELDS CUT
ATLANTIC INTRACOASTAL WATERWAY
NEW RIVER
JONES ISLAND
DISPOSAL AREA
TURTLE ISLAND
ELBA-McQUEENS IS. CUT
CHANNEL
CHANNEL
McQUEENS
BIRD IS.
OATLAND ISLAND
WHITEMARSH ISLAND
THUNDERBOLT ISLAND
U.S. HWY. NO. 80
EXPRESSWAY
WILMINGTON RIVER
WILMINGTON ISLAND
TYBEE ISLAND
TYBEE RIVER
LAZARETTO CR.
TYBEE CREEK
COCKSPUR I.
QUARANTINE FT. PULASKI
TYBEE LIGHTHOUSE
TIDAL RANGE 7.1 FEET
5-M
GEORGIA PORTS AUTHORITY (LASH TERMINAL)
U.S. COAST GUARD STATION-TYBEE ISLAND
SAVANNAH BAR PILOT STATION
FLOOD
EBB
OYSTERBED IS. TURNING BASIN
OYSTERBED IS.
500' STA. 10 000(42' PROJECT)
STA. 64 000 (END OF 42' PROJECT)
STA. 85 000 (END OF PROPOSED 50' PROJECT)
C- "A"
N- "D"
BL- "B"
SEA DUMP
C- "C"
NOTE:
1. MILE ZERO IS AT STATION 0 000 (VICINITY) FORT PULASKI MOUTH OF SAVANN
N
TENN.
N.C.
SOUTH CAROLINA
COLUMBIA
ATLANTA
AUGUSTA
GEORGIA
MACON
CHARLESTON
ALA.
SAVANNAH
DARIEN
BRUNSWICK
JACKSONVILLE
TALLAHASSEE
GULF OF MEXICO
FLORIDA
ATLANTIC OCEAN
VICINITY MAP
SCALE: 1" =50'
50 0 50 100
SCALE IN MILES
SAVANNAH HARBOR, GEORGIA
EXPANSION FEASIBILITY STUDY